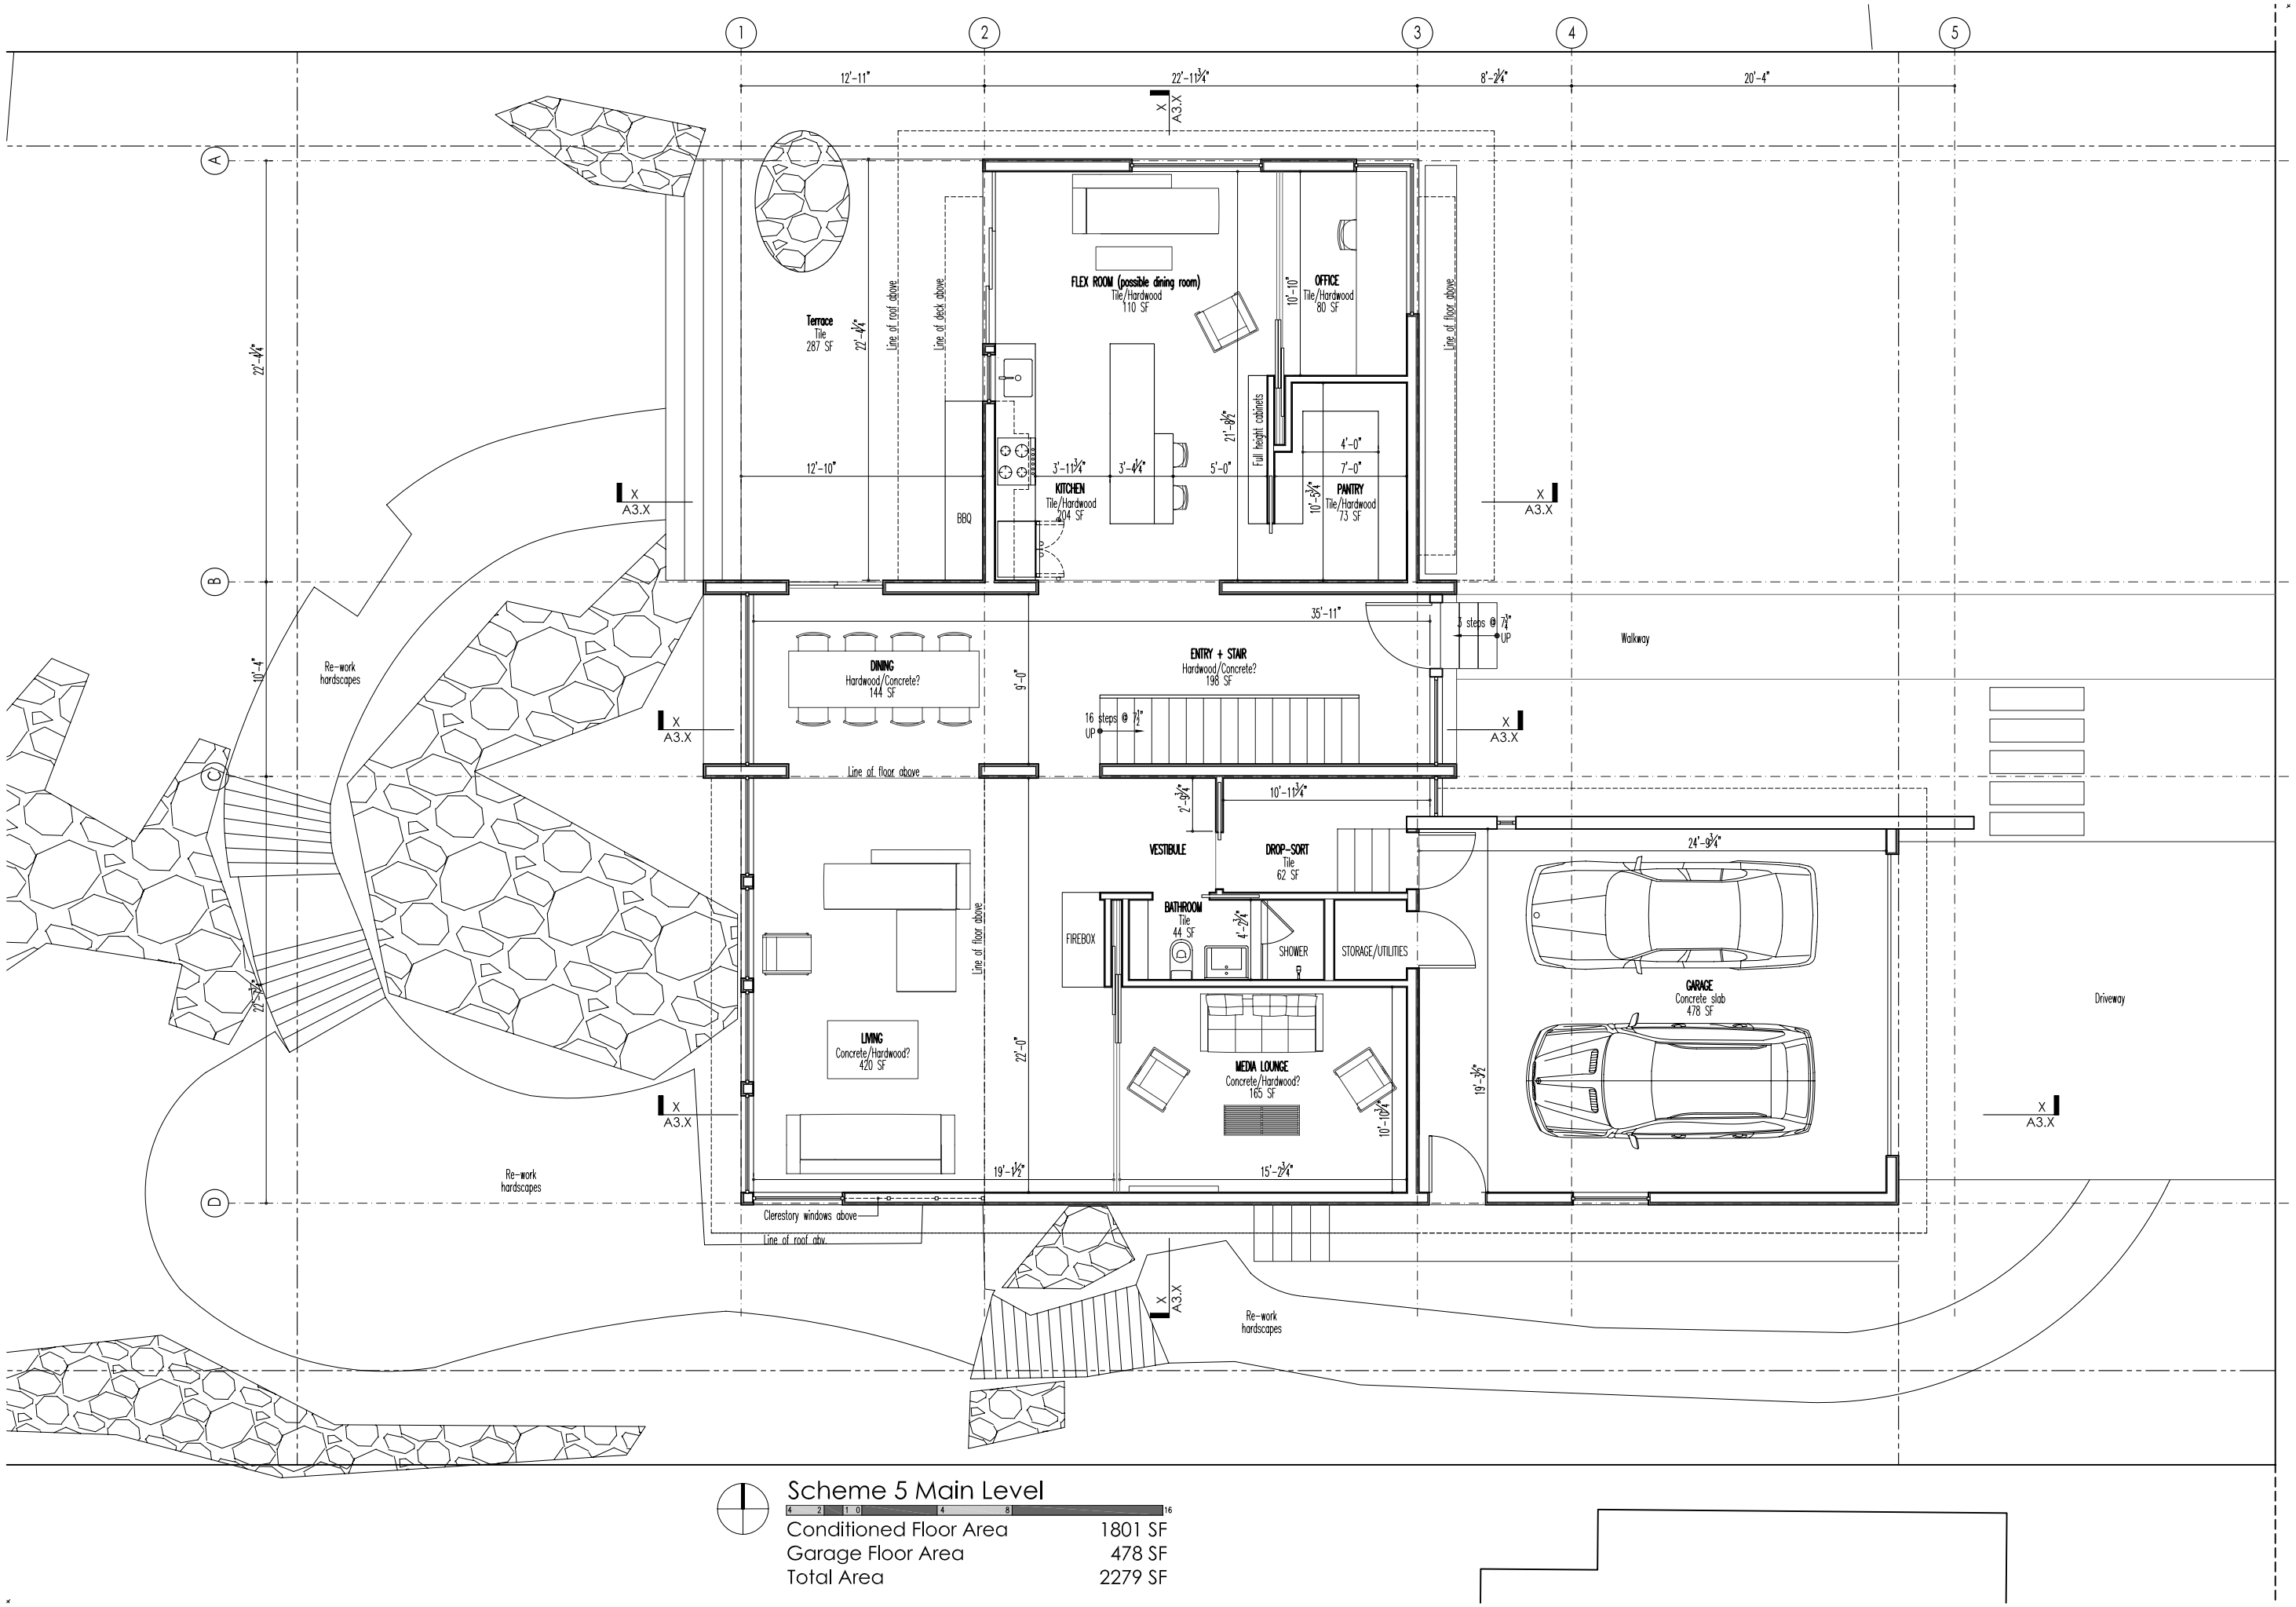

Scheme 5 Main Level

Conditioned Floor Area	1801 SF
Garage Floor Area	478 SF
Total Area	2279 SF